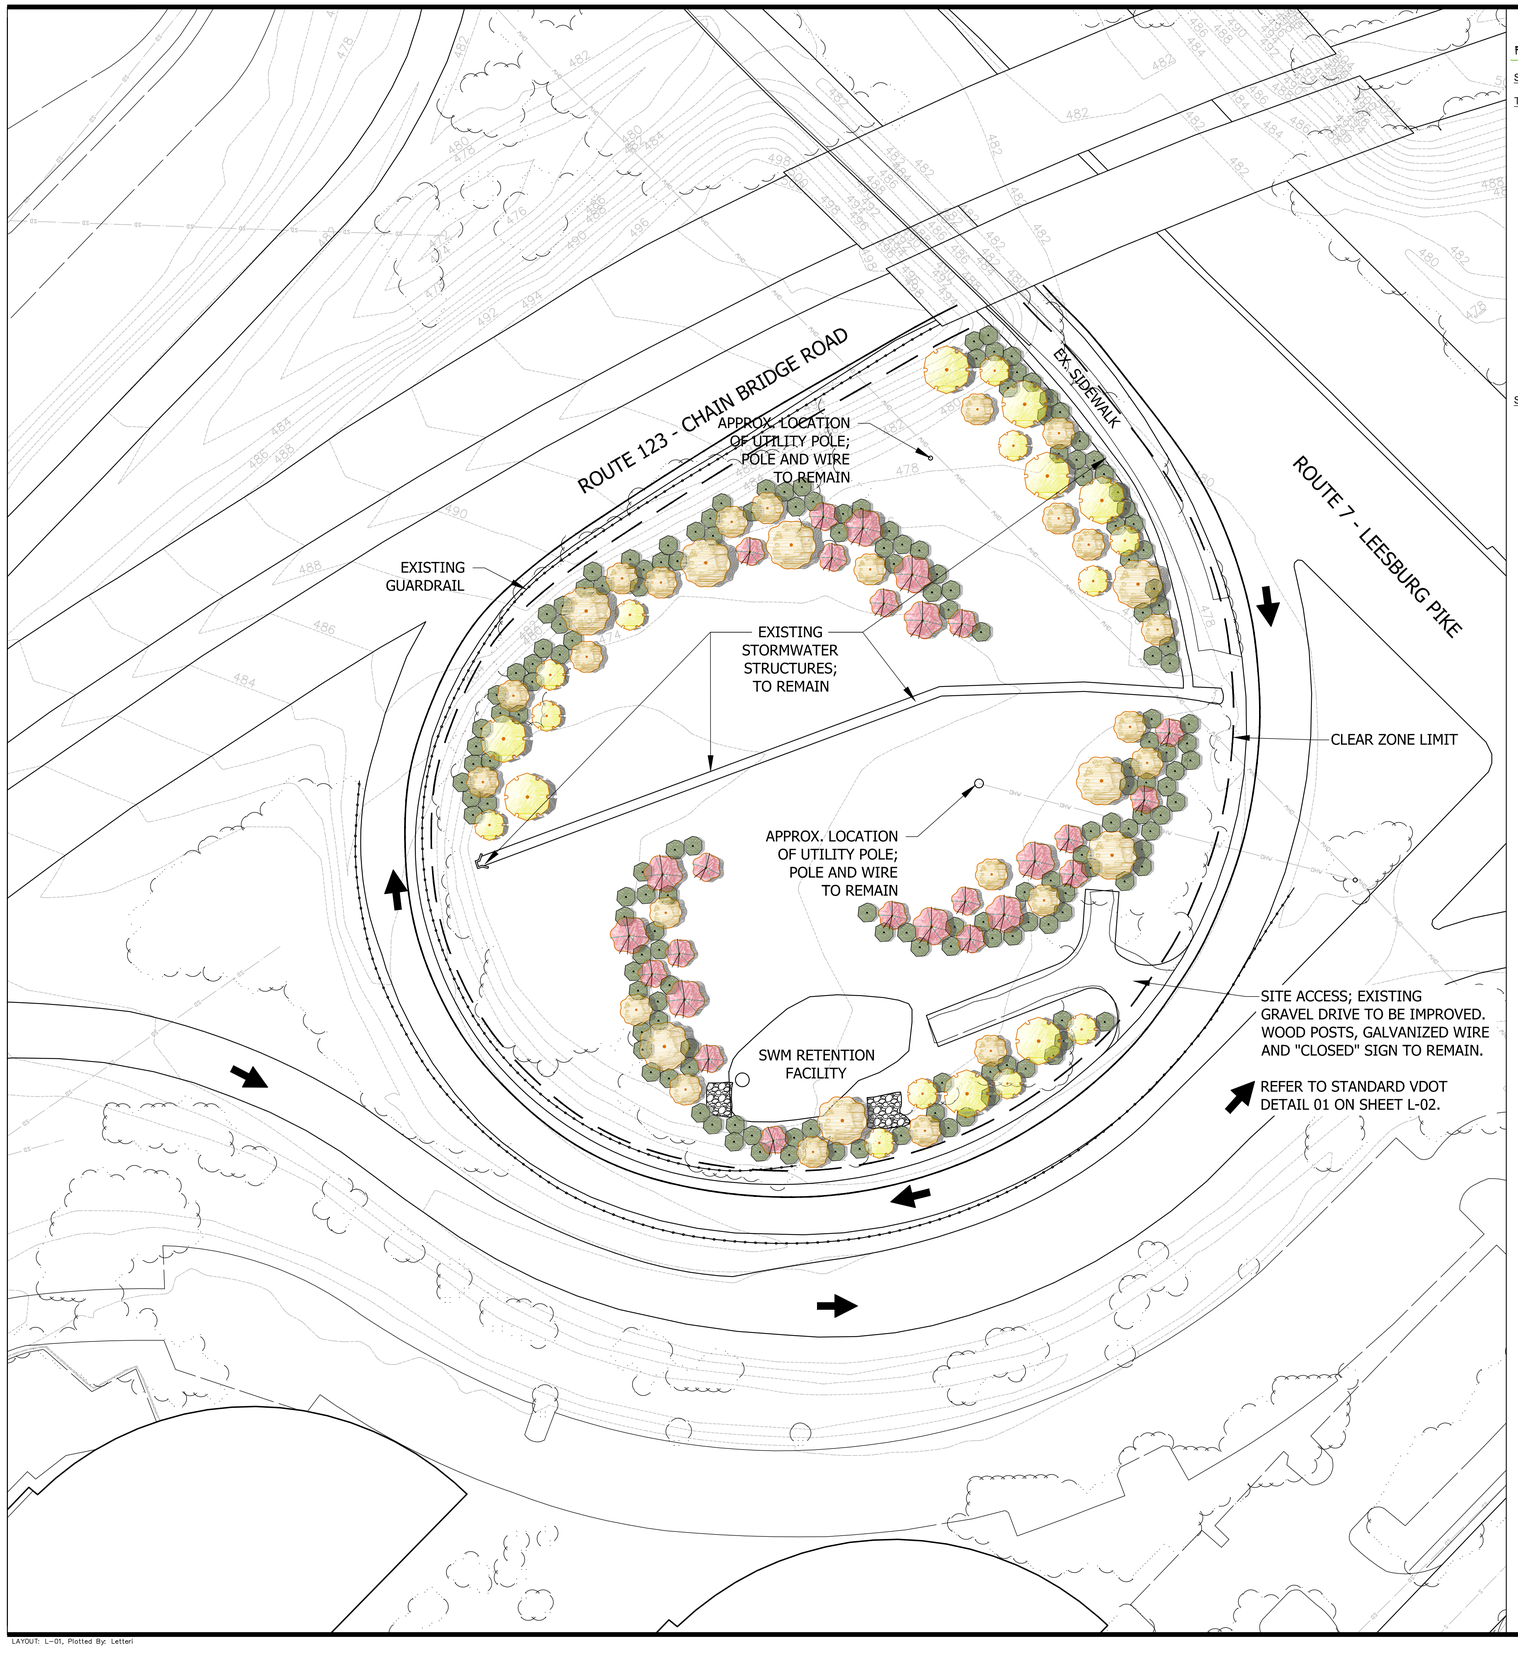

PLANT SCHEDULE

SYMBOL	CODE	BOTANICAL NAME	COMMON NAME	SIZE	CONTAINER	QTY
TREES						
	LT2	LIRIODENDRON TULIPIFERA	TULIP POPLAR	1" CAL.	B&B	12
	LT	LIRIODENDRON TULIPIFERA	TULIP POPLAR	2" - 2.5" CAL.	B&B	8
	NS2	NYSSA SYLVATICA	TUPELO	1" CAL.	B&B	17
	NS	NYSSA SYLVATICA	TUPELO	2" - 2.5" CAL.	B&B	9
	QA2	QUERCUS ALBA	WHITE OAK	1" CAL.	B&B	23
	QA	QUERCUS ALBA	WHITE OAK	2" - 2.5" CAL.	B&B	8
SHRUBS						
	MF	MYRICA CERIFERA 'NANA'	DWARF SOUTHERN WAX MYRTLE	3` HT.	B&B	66
	RG	RHUS AROMATICA 'GRO-LOW'	GRO-LOW FRAGRANT SUMAC	7 GAL.	POT	54
	VP	VIBURNUM NUDUM	POSSUMHAW	3` HT.	B&B	44

ALTERNATE SPECIES:

CANOPY:
- RED MAPLE
- SWAMP WHITE OAK
- PIGNUT HICKORY

UNDERSTORY:
- SWEETBAY MAGNOLIA
- SASSAFRAS
- AMERICAN PERSIMMON
- AMERICAN HOLLY

NOTES:

1. PLANTING IS CONCEPTUAL. FINAL PLANT LOCATIONS WILL BE DETERMINED IN THE FIELD.
2. THIS EXHIBIT IS A COMPILATION OF RECORD INFORMATION AND GIS INFORMATION. THIS EXHIBIT DOES NOT REPRESENT A FIELD RUN BOUNDARY SURVEY AND THE IMPROVEMENTS SHOWN HEREON MAY NOT BE FIELD VERIFIED. THIS EXHIBIT SHOULD NOT BE USED FOR DESIGN OR CONSTRUCTION PURPOSES AND IS FOR ILLUSTRATIVE PURPOSES ONLY. AREAS SHOWN HEREON ARE BASED ON THE ASSESSMENT INFORMATION ONLY AND HAVE NOT BEEN VERIFIED.
3. CREWS PERFORMING WORK WILL NOT OBSTRUCT ROADWAYS. VEHICLES AND MACHINERY WILL BE PARKED WITHIN PER TRAFFIC MOT PLANS.
4. WORK SHALL NOT DISRUPT EXISTING STORMWATER FACILITIES OR OVERLAND RELIEF.
5. ALL STORM INLETS TO BE PROTECTED PER DEQ EROSION & SEDIMENT CONTROL MANUAL

NORTH (VCS 83)
GRAPHIC SCALE

30 0 15 30 60 120

(IN FEET)
1 inch = 30 ft.

VIKA VIRGINIA, LLC
8180 Greensboro Dr., Suite 200
Tysons, VA 22102
703.442.7800 | vika.com

Our Site Set on the Future.

PLAN STATUS	DATE

POST-APPROVAL SHEET STATUS	DATE

PROFESSIONAL SEAL

ROUTES 123 & 7
INTERCHANGE CLEANUP

FAIRFAX COUNTY, VIRGINIA

PLANTING CONCEPT PHASE 1

DRAWN BY:	NL
DESIGNED BY:	NL
DATE ISSUED:	11/21/2023
DWG. SCALE:	1" = 30'
VIKA NO.	8496A
SHEET NO.	L-01

FILE: Q:\Projects\8496\8496A\CADD\ENGINEERING\EXHIBITS\WORKING\PLANTING CONCEPTS\8496A PLANTING CONCEPT.dwg USER: Letteri DATE: December 7, 2023 TIME: 3:06:15 PM LAYOUT: L-01

LAYOUT: L-01, Plotted By: Letteri